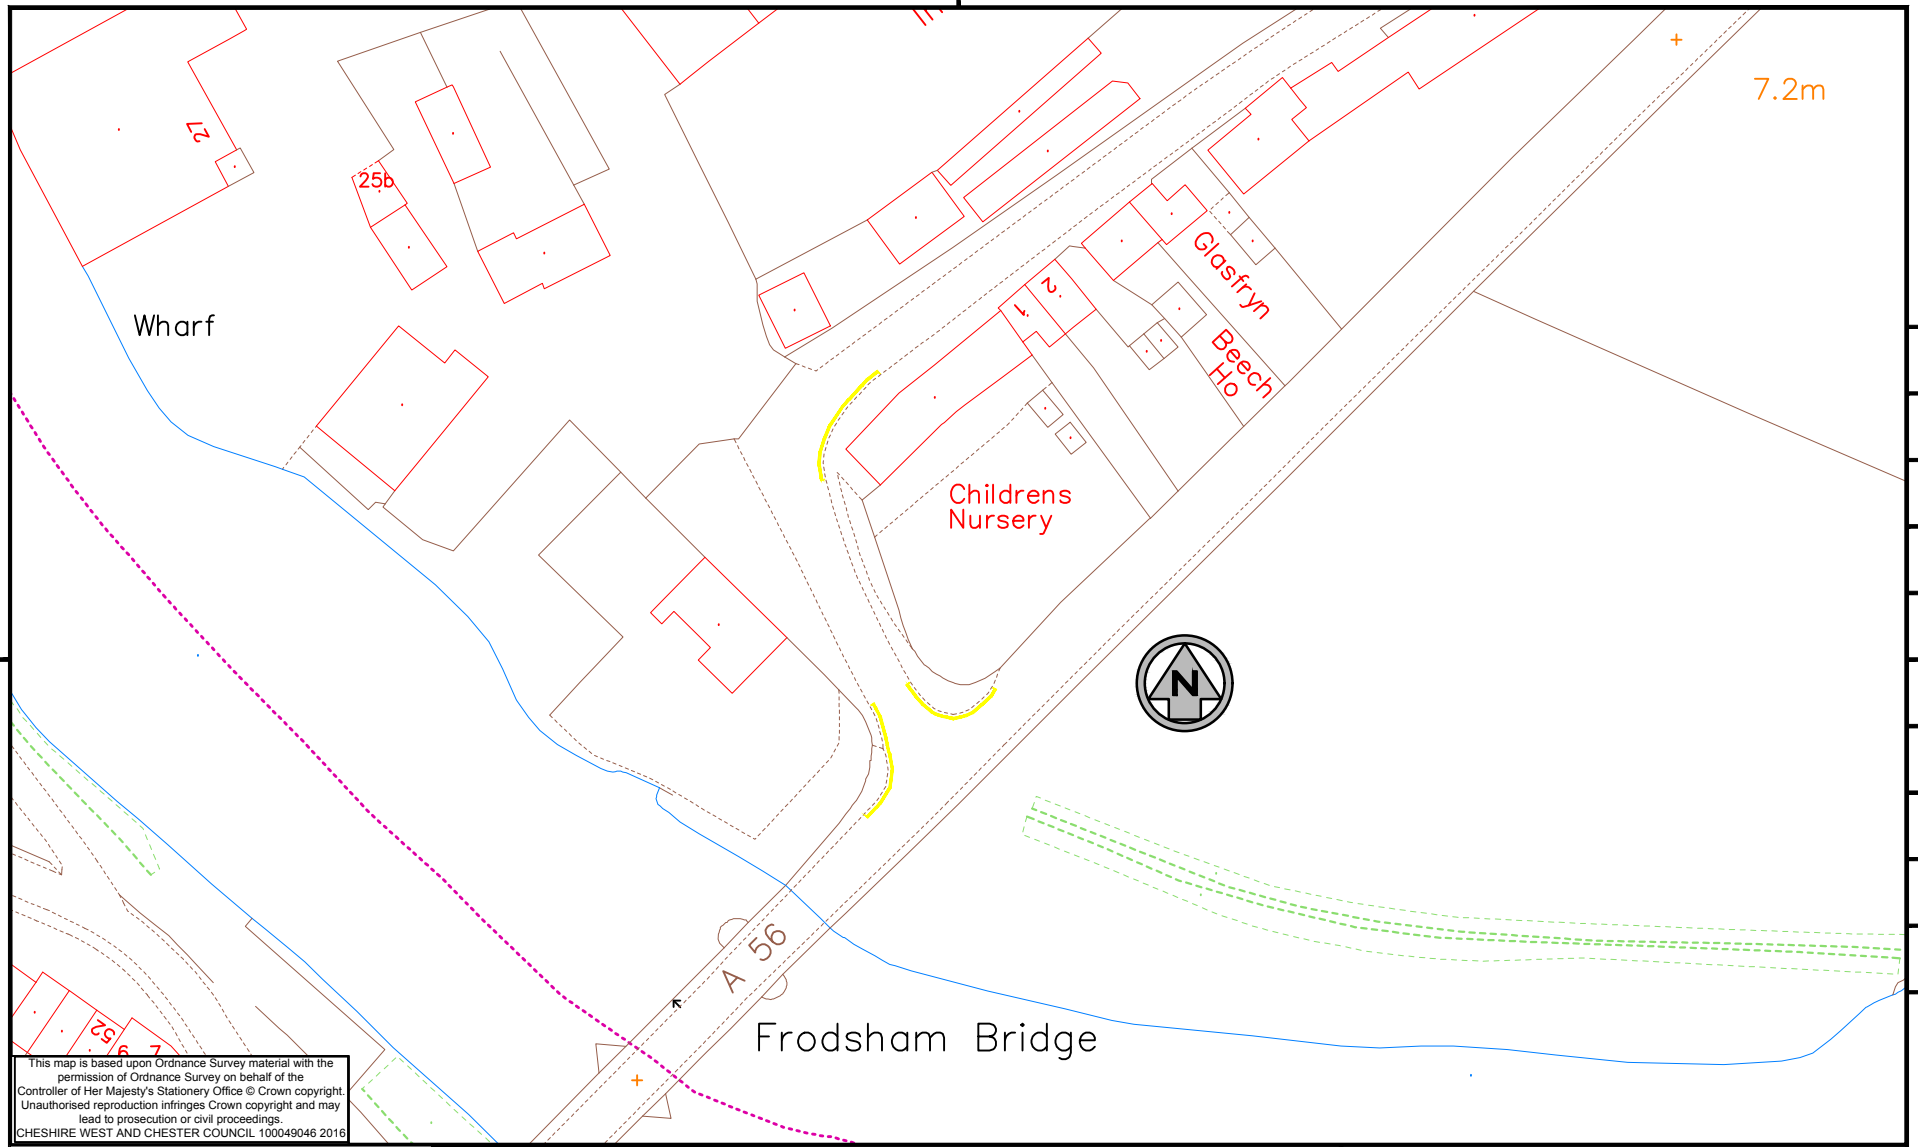


This map is based upon Ordnance Survey material with the permission of Ordnance Survey on behalf of the Controller of Her Majesty's Stationery Office © Crown copyright. Unauthorised reproduction infringes Crown copyright and may lead to prosecution or civil proceedings. CHESHIRE WEST AND CHESTER COUNCIL 100049046 2016

Cheshire West and Chester

Project:

MILL_LANE_FRODSHAM

NO_WAITING_AT_ANY_TIME

All lining is indicative. Site to be marked for accurate restriction extents.

Drawn by: NU	Checked by: SB
Date: 12/09/2019	Scale at A4: 1:1
Drawing No: 1	Phase/Rev: REV A

AutoCAD File Ref: M:\Nick Upton\ENQUIRIES\Frodsham\Mill Lane Junction Protection (Steve)\Mill Lane Junction Protection (Steve).dwg Oct 22, 2019 - 8:55am