
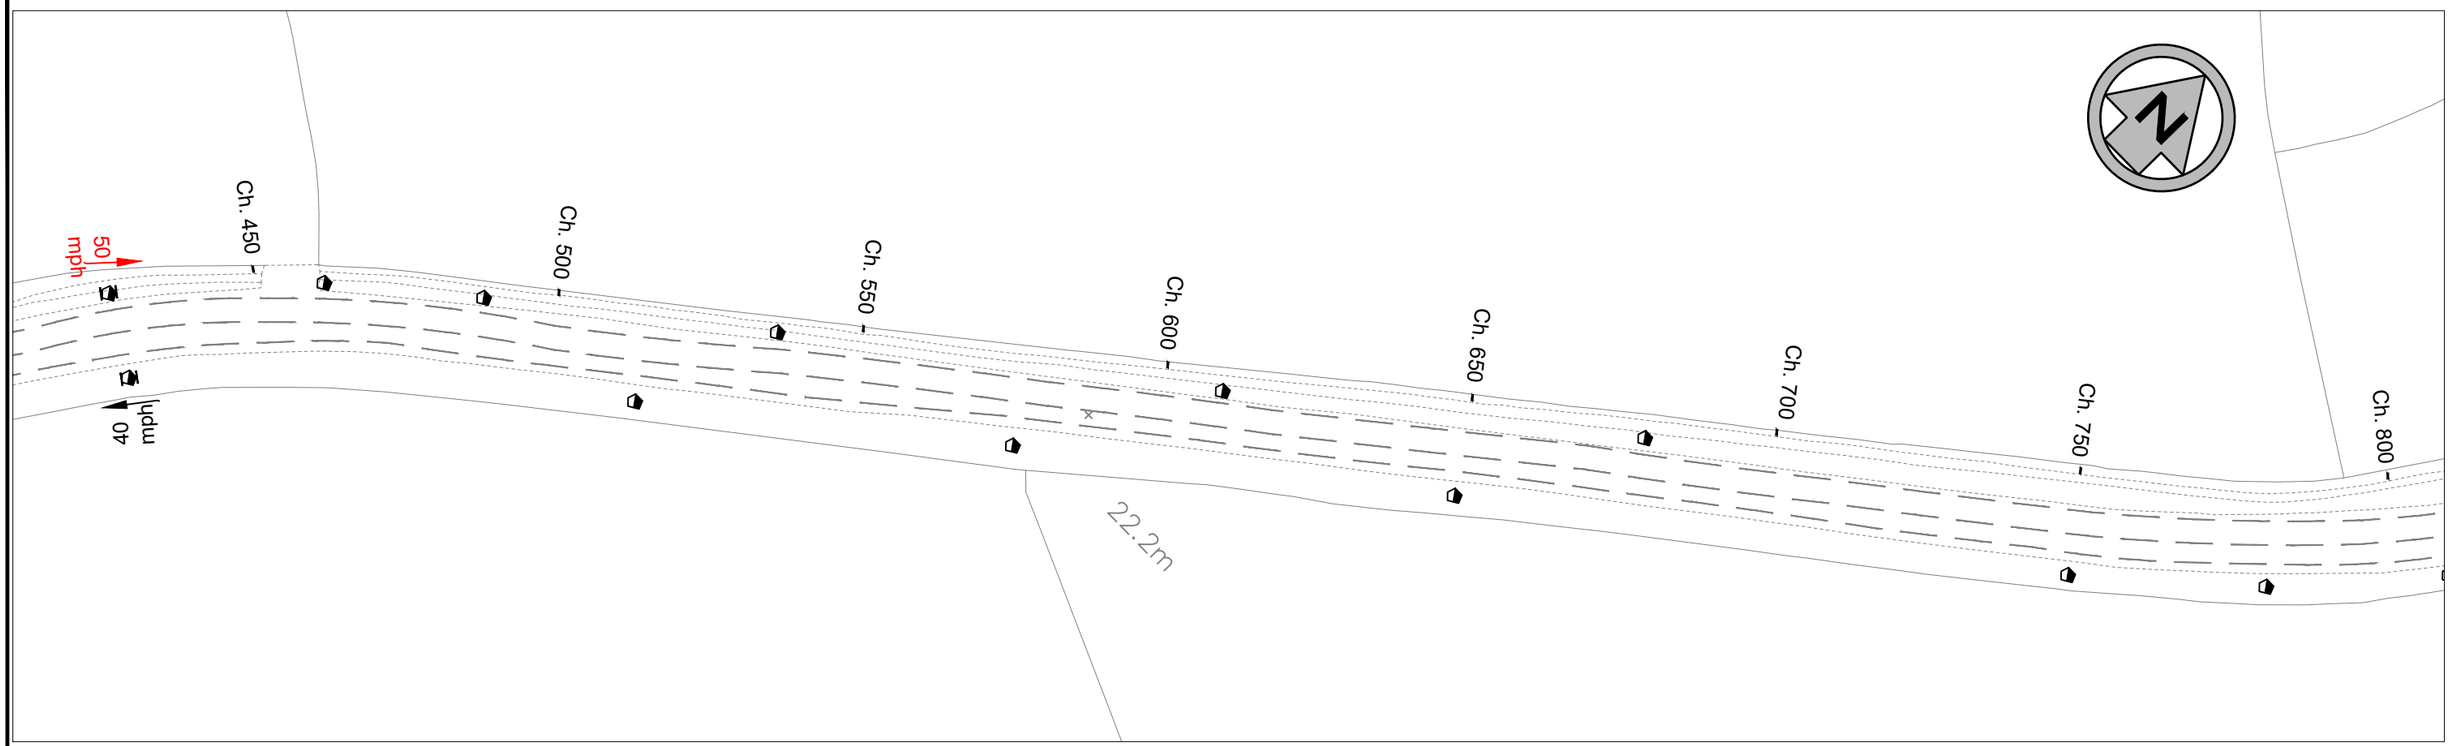


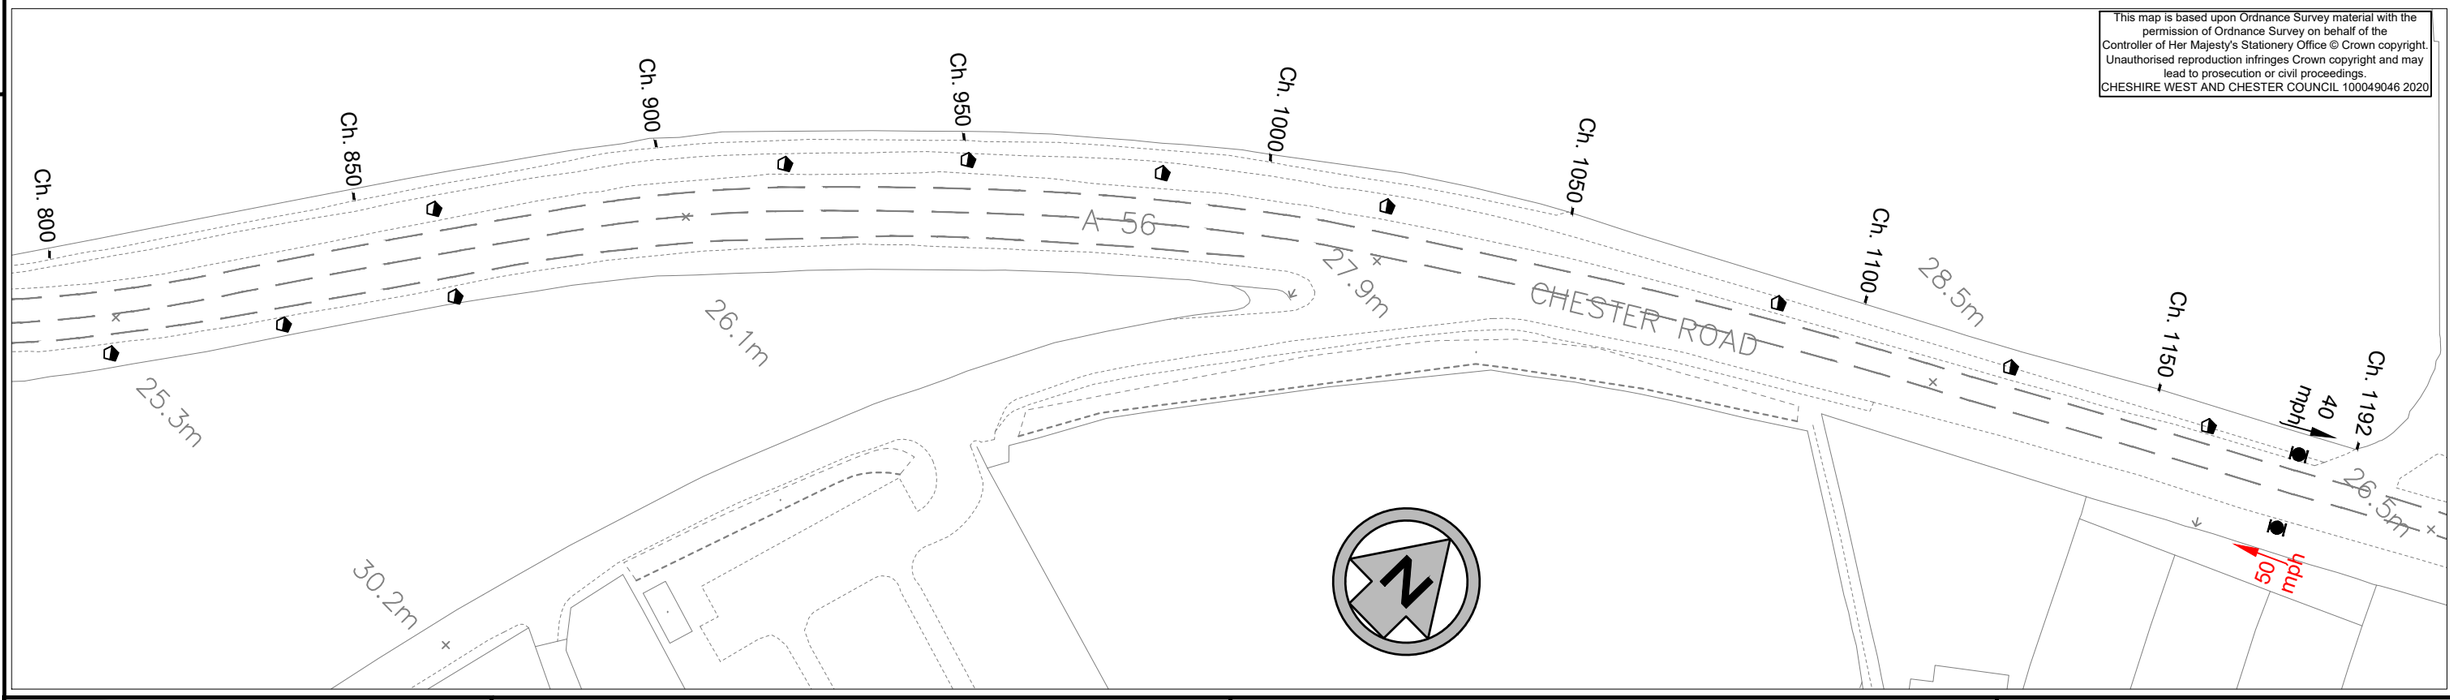

This map is based upon Ordnance Survey material with the permission of Ordnance Survey on behalf of the Controller of Her Majesty's Stationery Office © Crown copyright. Unauthorised reproduction infringes Crown copyright and may lead to prosecution or civil proceedings.
CHESHIRE WEST AND CHESTER COUNCIL 100049046 2020

Cheshire West and Chester

Cheshire West & Chester, Planning & Transport,
Guilden Sutton Depot, Chester, Cheshire CH3 7EX

Project:

A56 Chester Road
Helsby to Frodsham

Key:

Proposed Speed Limit Change
50mph to a 40mph

Contact Name: Sian Williams
Tel: 01244 97 Fax No: 01244 973771

Drawn by:

Checked by:

Date: Jun 21

Scales at A3:1:1000 | Sheet 1 of 1

Drawing No: GS/ A56 Speed / 01 | Phase/Rev: D/A